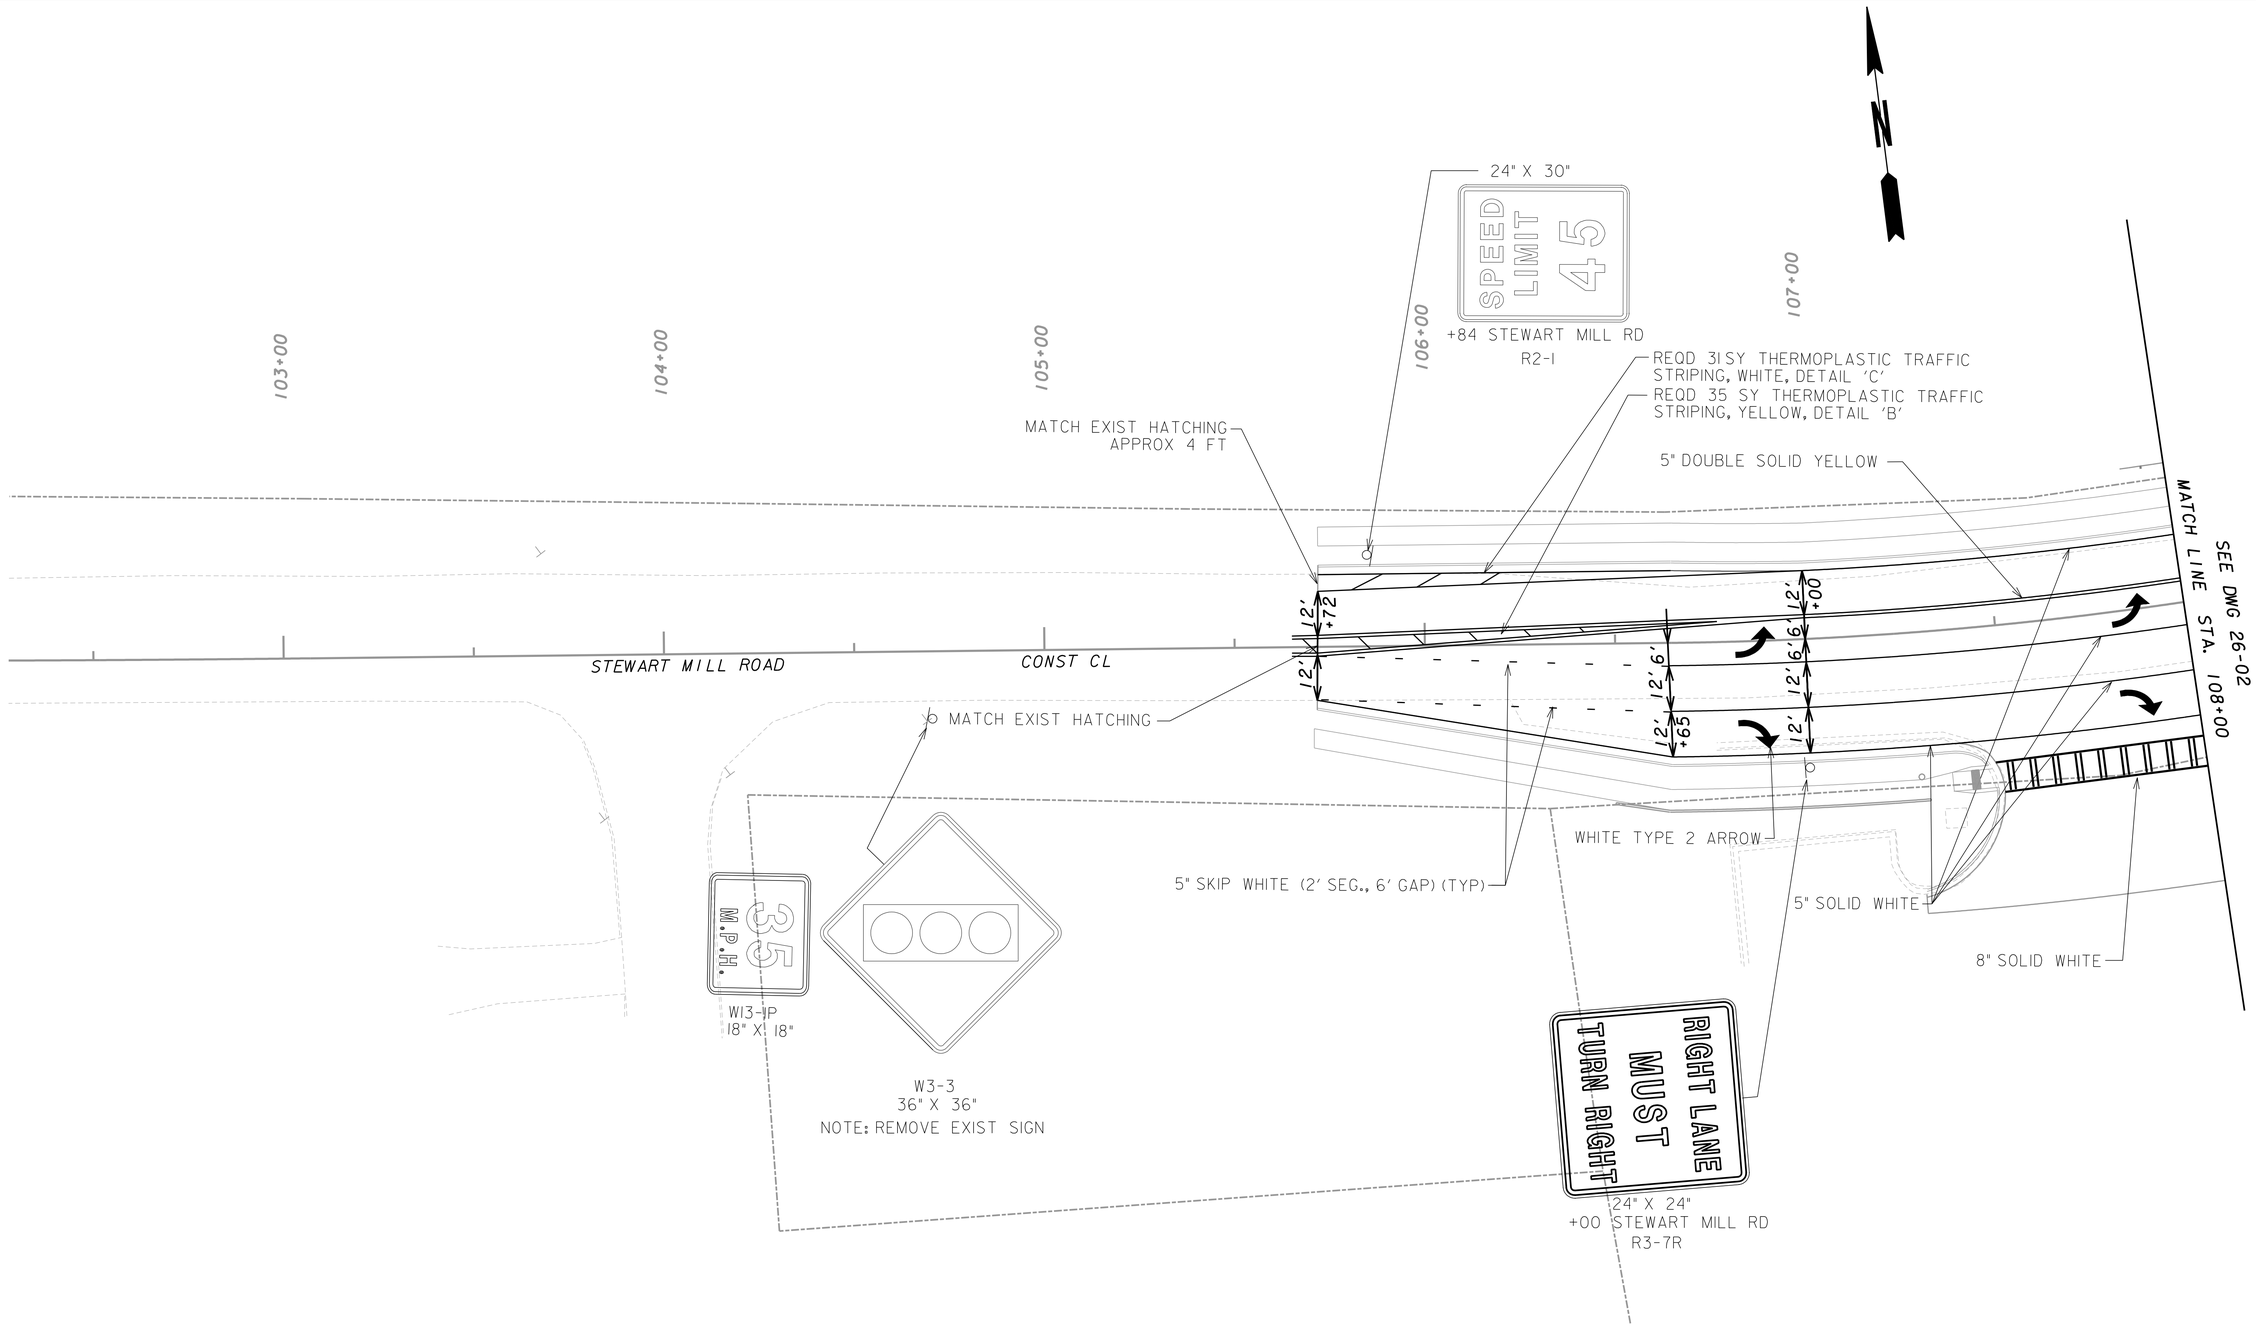

REVISION DATES		

JACOBS™

SCALE IN FEET
0 20 40 80

DOUGLAS COUNTY
DEPARTMENT OF TRANSPORTATION

SIGNING AND MARKING PLANS
STEWART MILL RD AT
WEST STEWART MILL RD/
YANCEY RD
INTERSECTION IMPROVEMENTS

DRAWING No.
26-01

GPLN
...\dgn\06092fsm01.dgn 1/18/2017 7:28:19 AM

WHEELCHAIR RAMPS

- (A) INSTALL TYPE A WHEELCHAIR RAMP
- (B) INSTALL TYPE B WHEELCHAIR RAMP
- (C) INSTALL TYPE C WHEELCHAIR RAMP
- (D) INSTALL TYPE D WHEELCHAIR RAMP

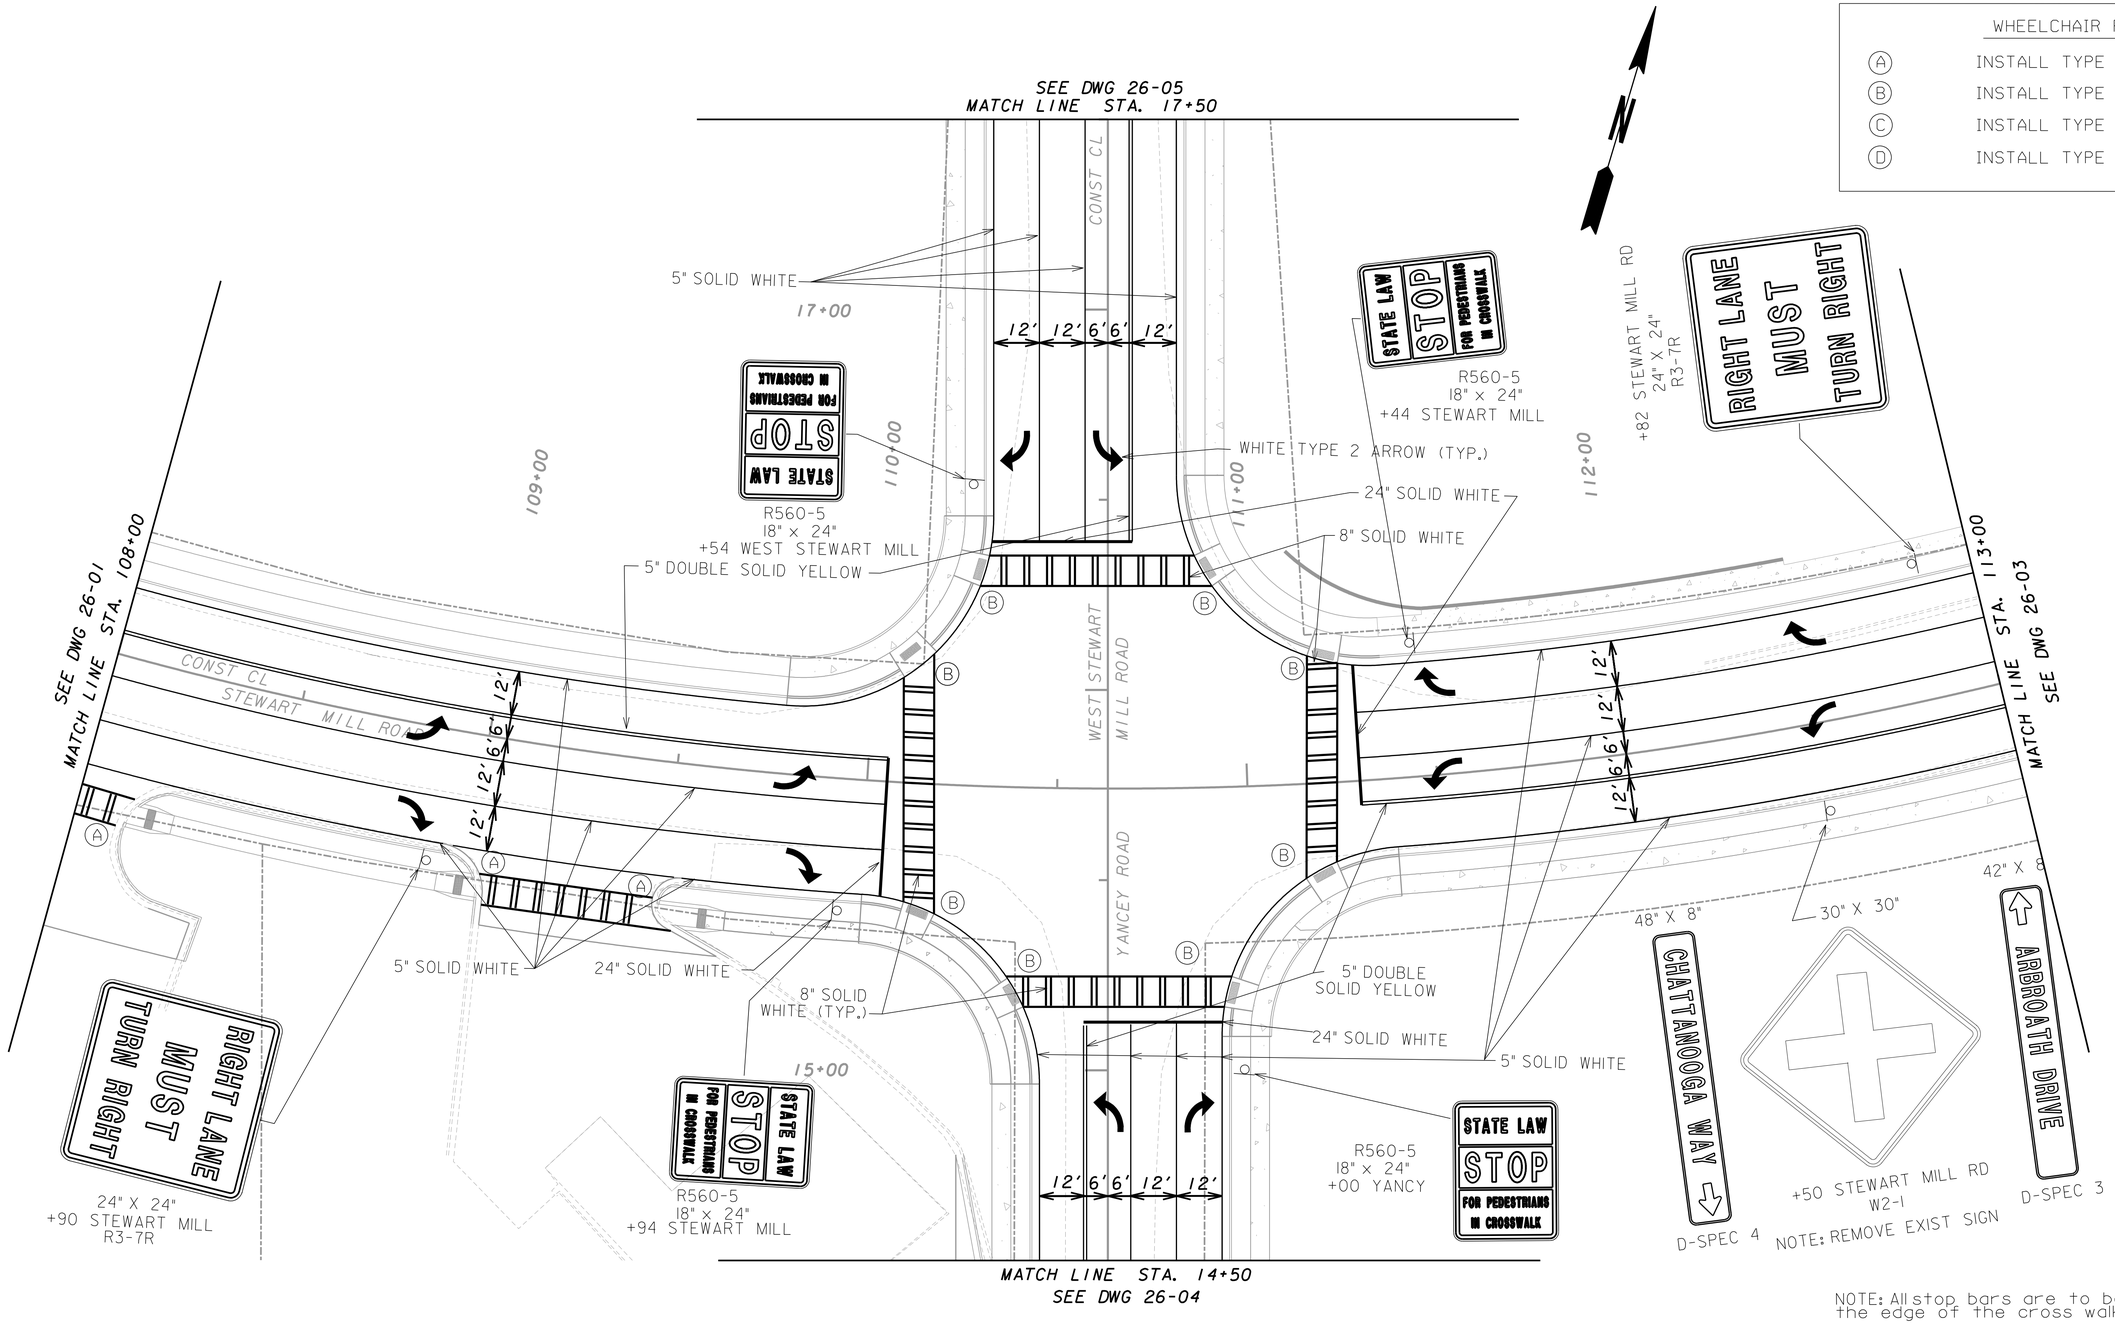

NOTE: All stop bars are to be a standard 4' behind the edge of the cross walk striping.

JACOBS

SCALE IN FEET
0 20 40 80

REVISION DATES

DOUGLAS COUNTY
DEPARTMENT OF TRANSPORTATION

SIGNING AND MARKING PLANS
STEWART MILL RD AT
WEST STEWART MILL RD/
YANCEY RD
INTERSECTION IMPROVEMENTS

DRAWING No. 26-02

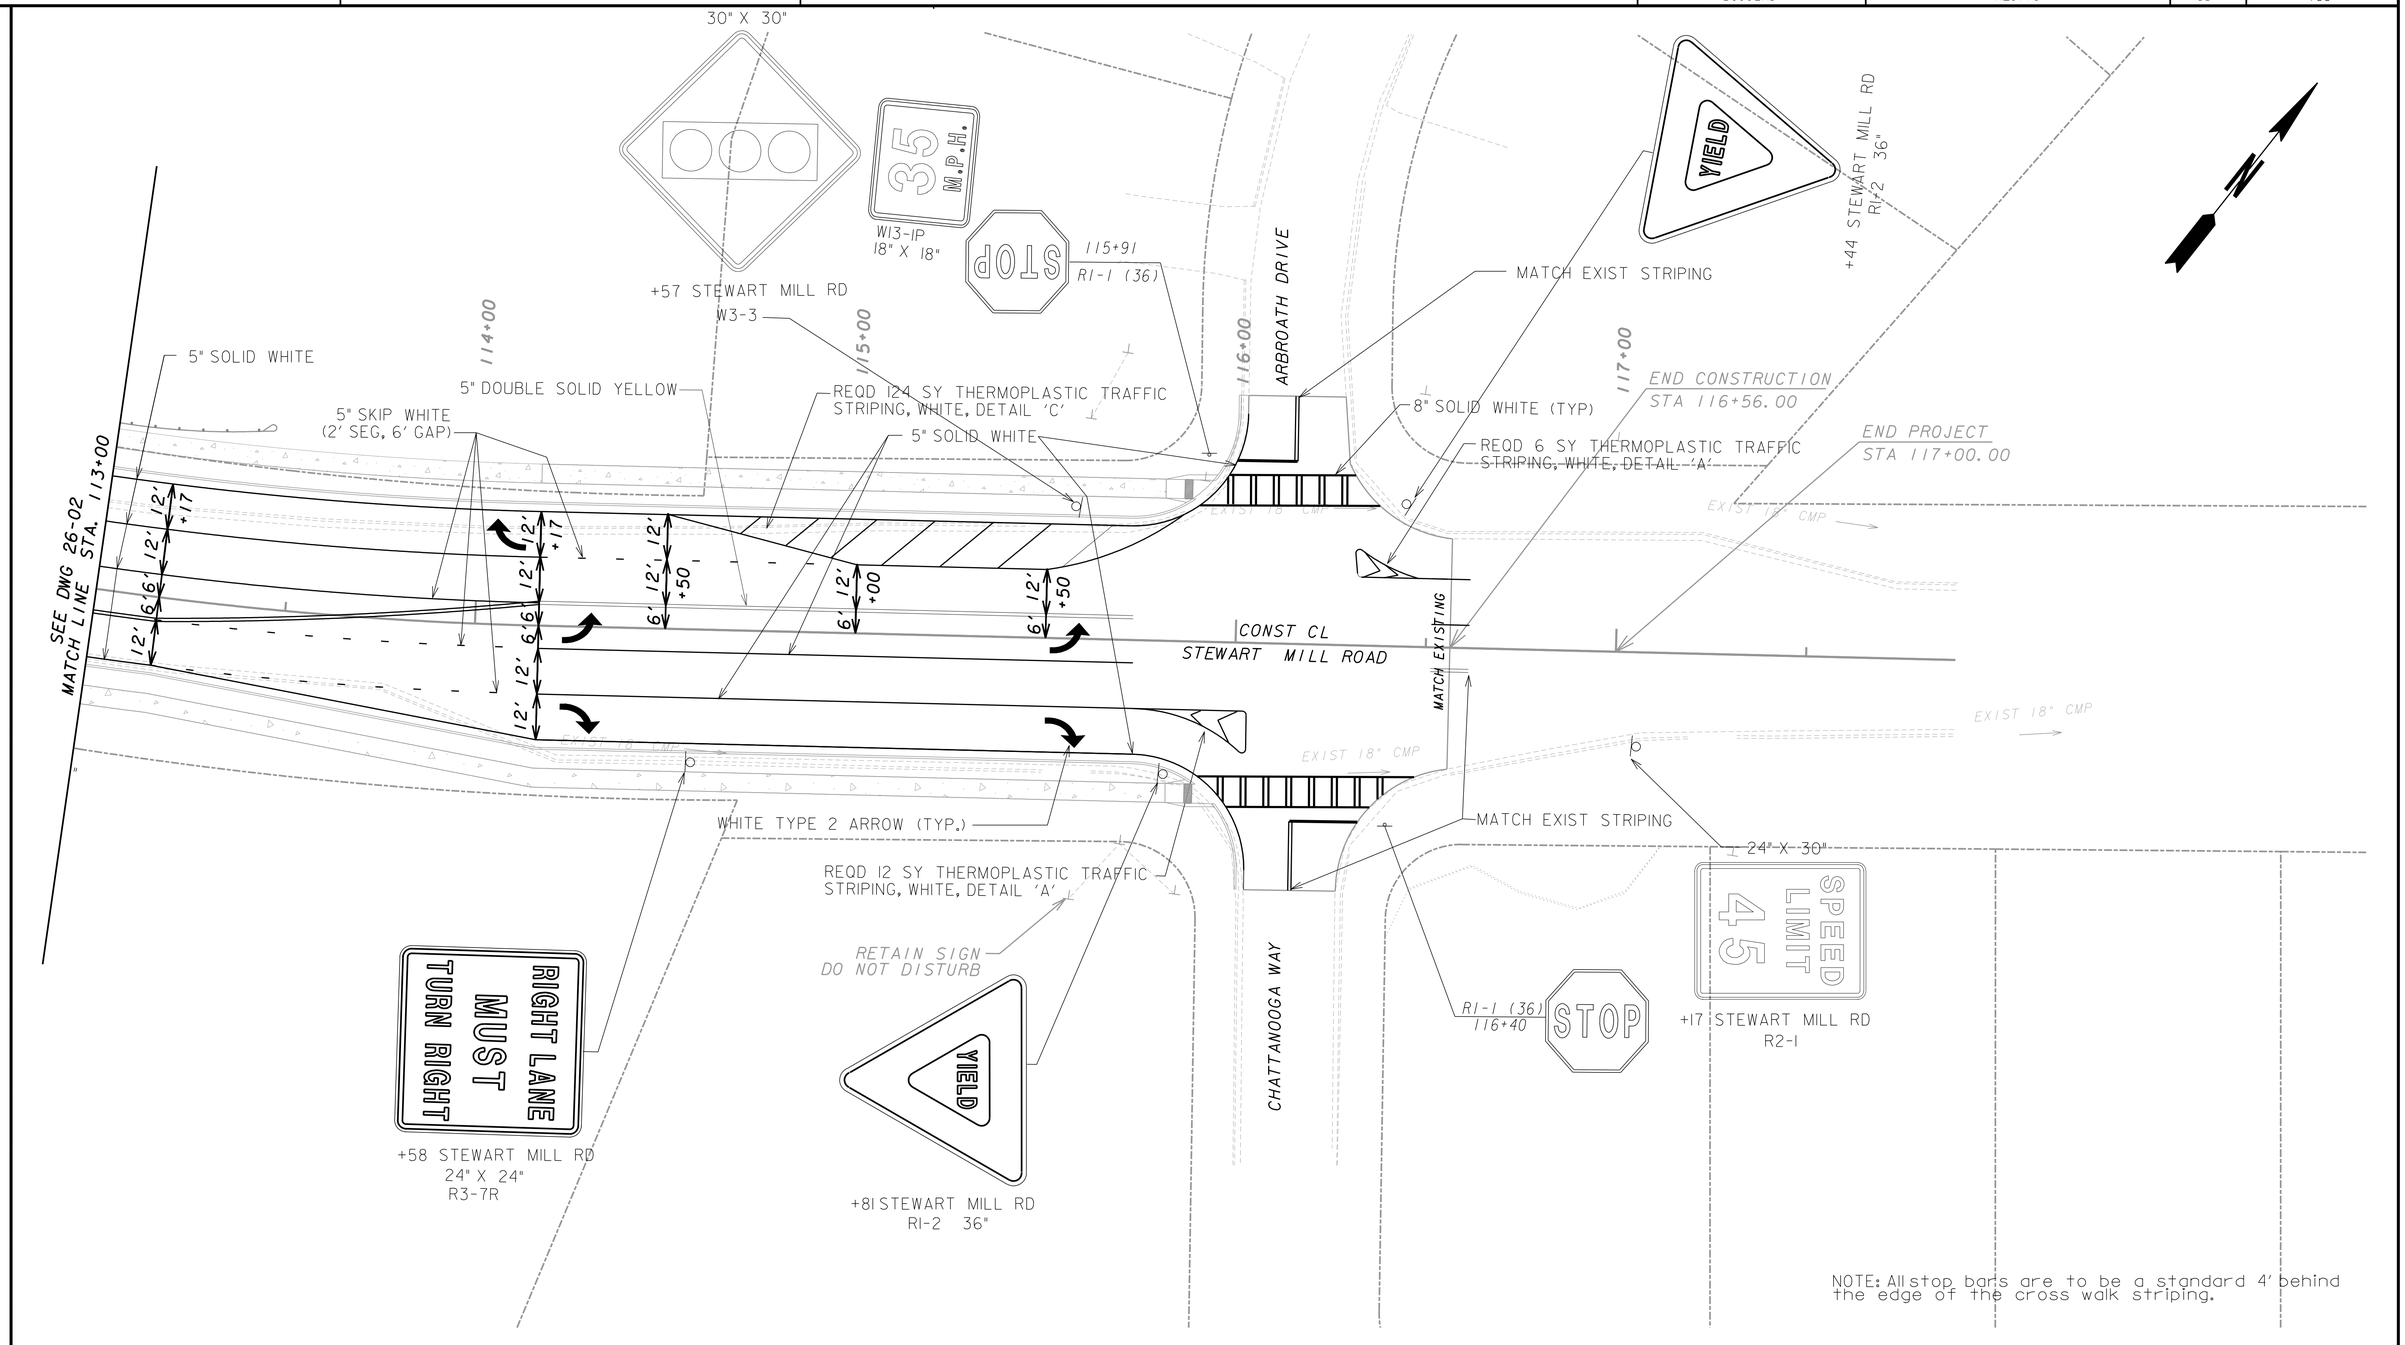

JACOBS

SCALE IN FEET
0 20 40 80

REVISION DATES		

DOUGLAS COUNTY
DEPARTMENT OF TRANSPORTATION

SIGNING AND MARKING PLANS
STEWART MILL RD AT
WEST STEWART MILL RD/
YANCEY RD
INTERSECTION IMPROVEMENTS

DRAWING No.
26-03

GPLN
...\dgn\06092fsm03.dgn 1/18/2017 7:28:23 AM

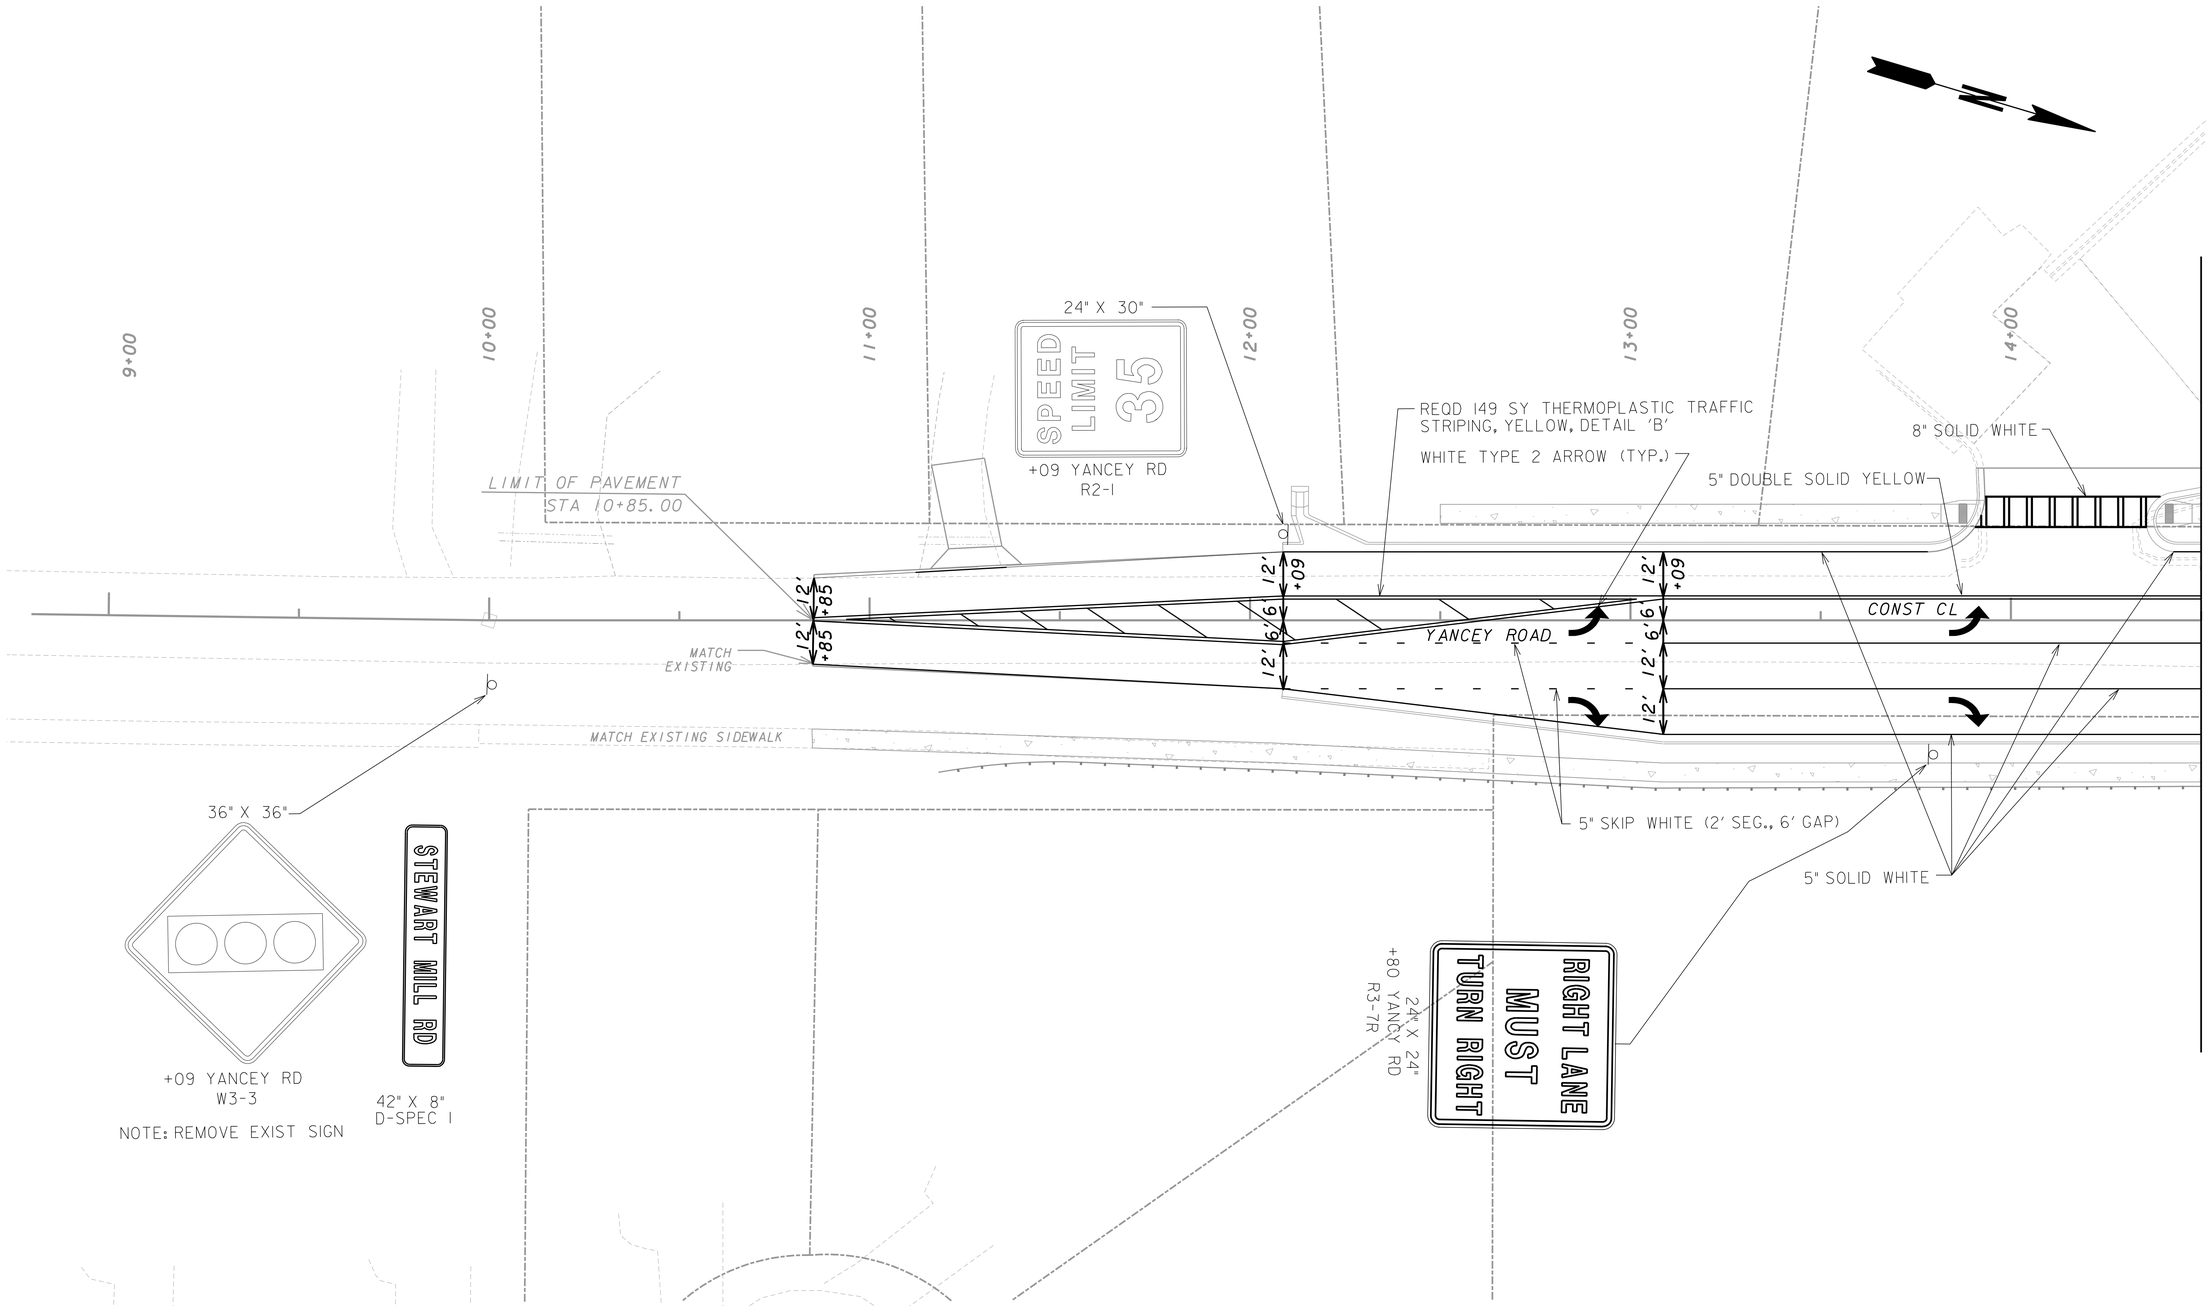

JACOBS™

SCALE IN FEET
0 20 40 80

REVISION DATES		

DOUGLAS COUNTY
DEPARTMENT OF TRANSPORTATION

SIGNING AND MARKING PLANS
STEWART MILL RD AT
WEST STEWART MILL RD/
YANCEY RD
INTERSECTION IMPROVEMENTS

DRAWING No.
26-04

GPLN
...\dgn\06092fsm04.dgn 1/18/2017 7:28:25 AM

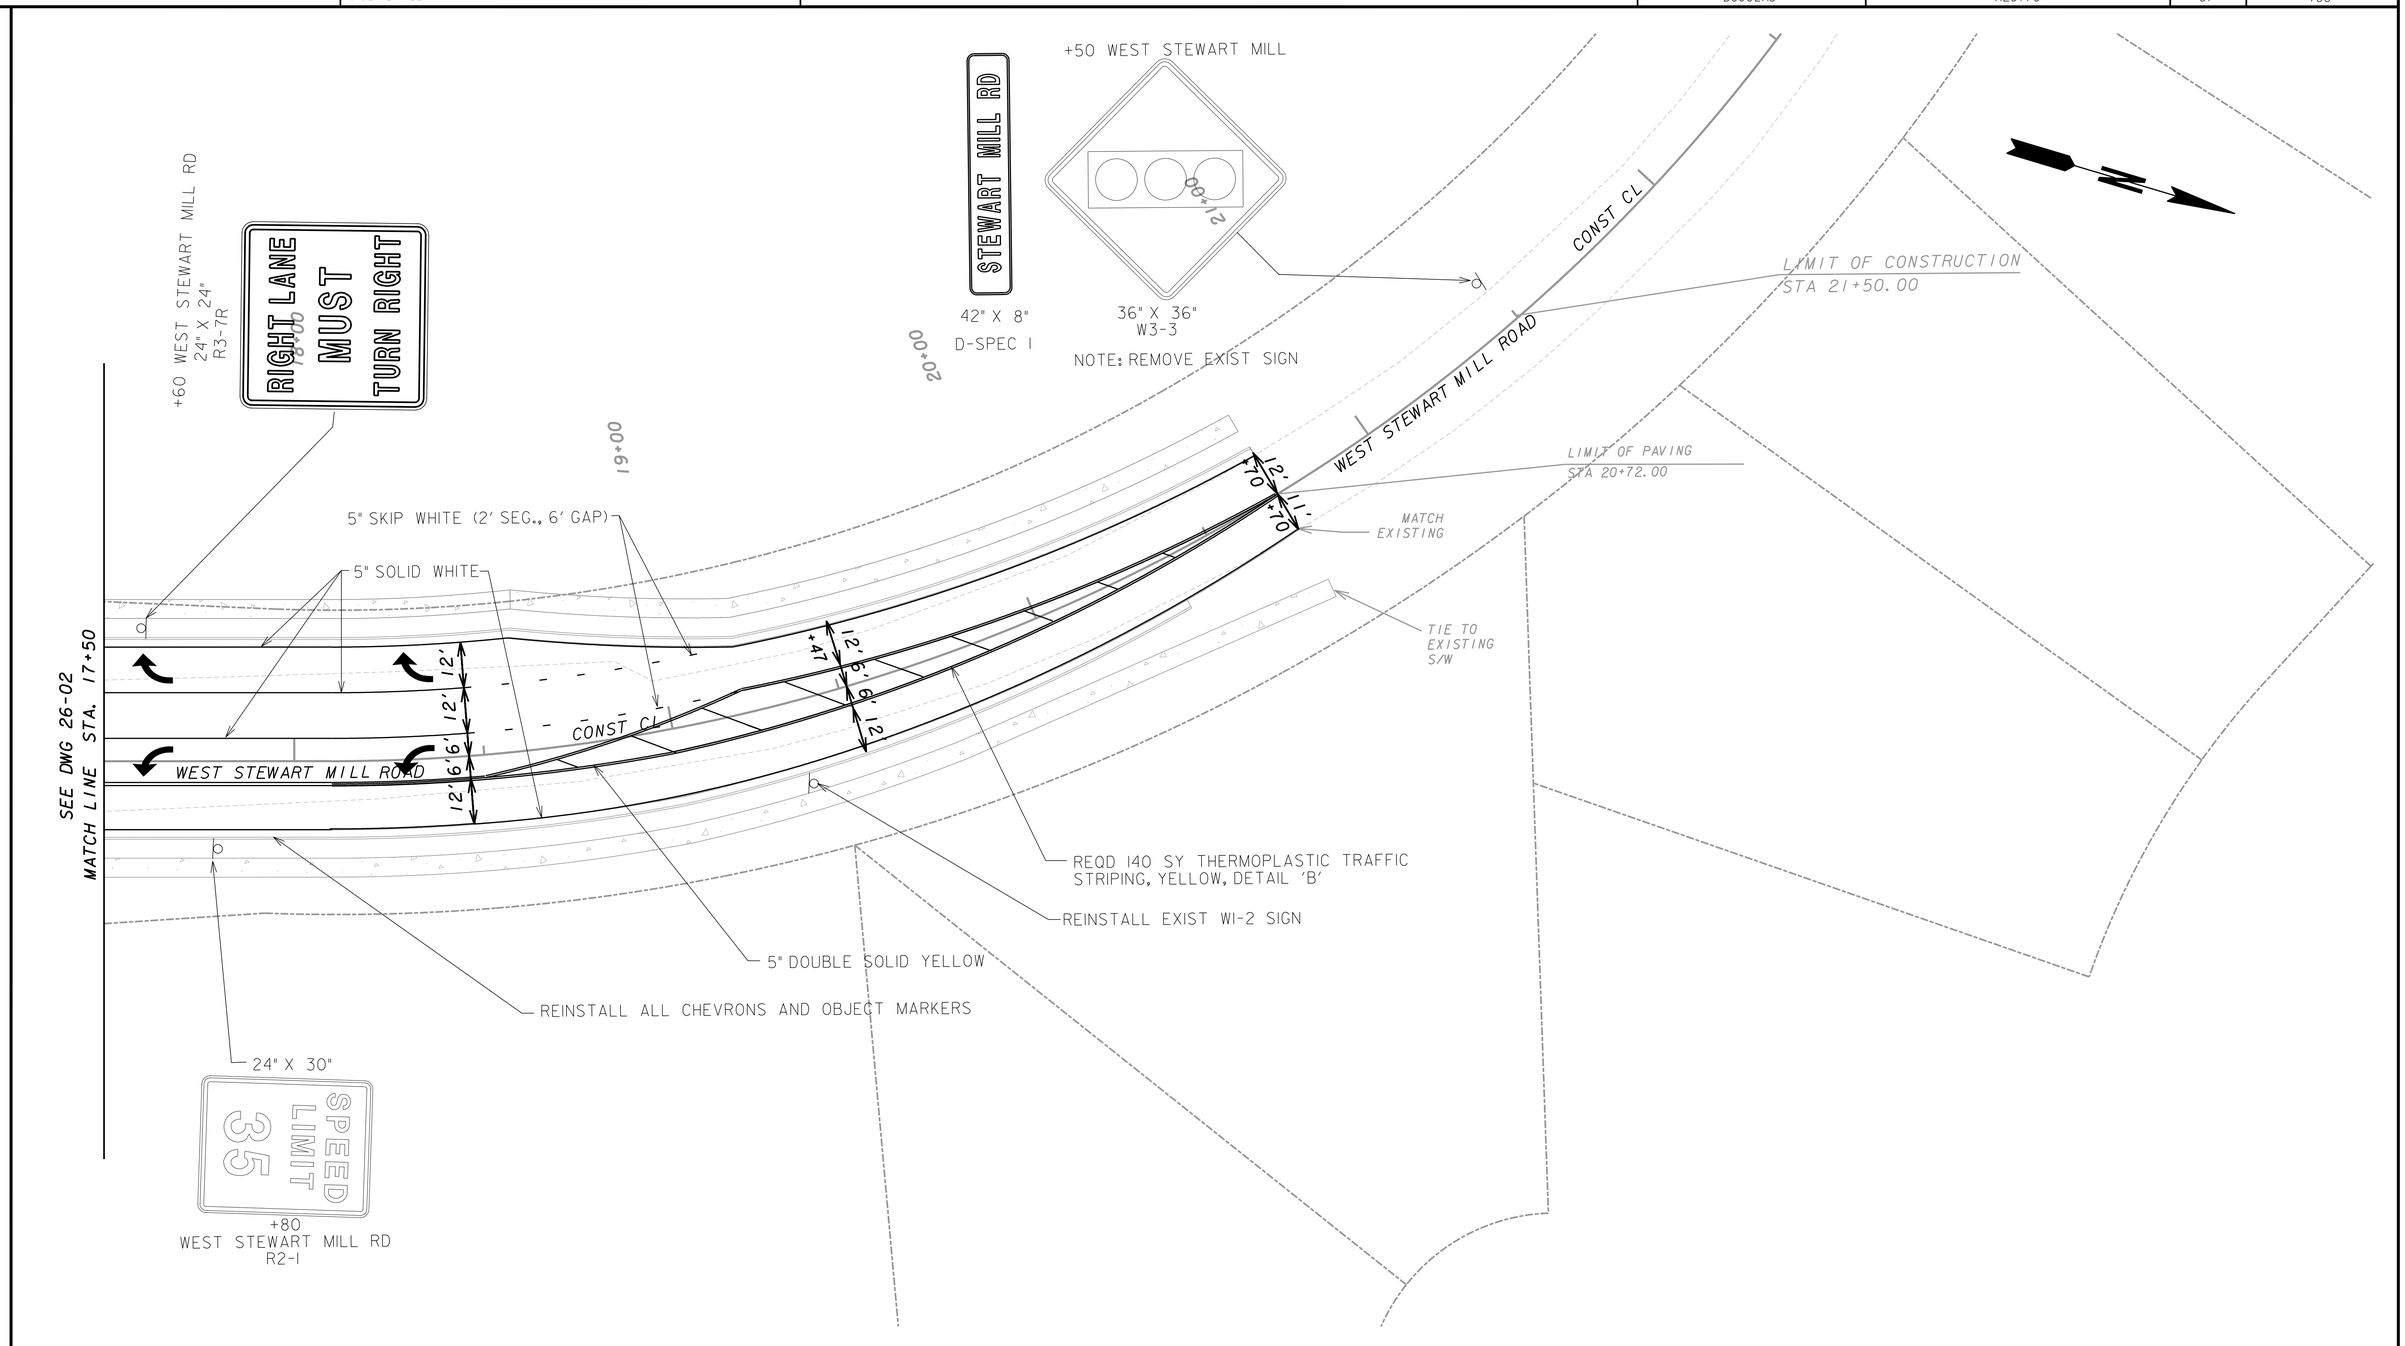

JACOBS™

SCALE IN FEET
0 20 40 80

REVISION DATES		

DOUGLAS COUNTY
DEPARTMENT OF TRANSPORTATION

SIGNING AND MARKING PLANS
STEWART MILL RD AT
WEST STEWART MILL RD/
YANCEY RD
INTERSECTION IMPROVEMENTS

DRAWING No.
26-05

GPLN
...\dgn\06092fsm05.dgn 1/18/2017 7:28:26 AM